

0 5 10 15 20 30 40 50 60 70

FASADA PREMA BULEVARU
R 1:200





strana prema ulici

BOČNA FASADA OBJEKTA R 1:200




dvorišna strana

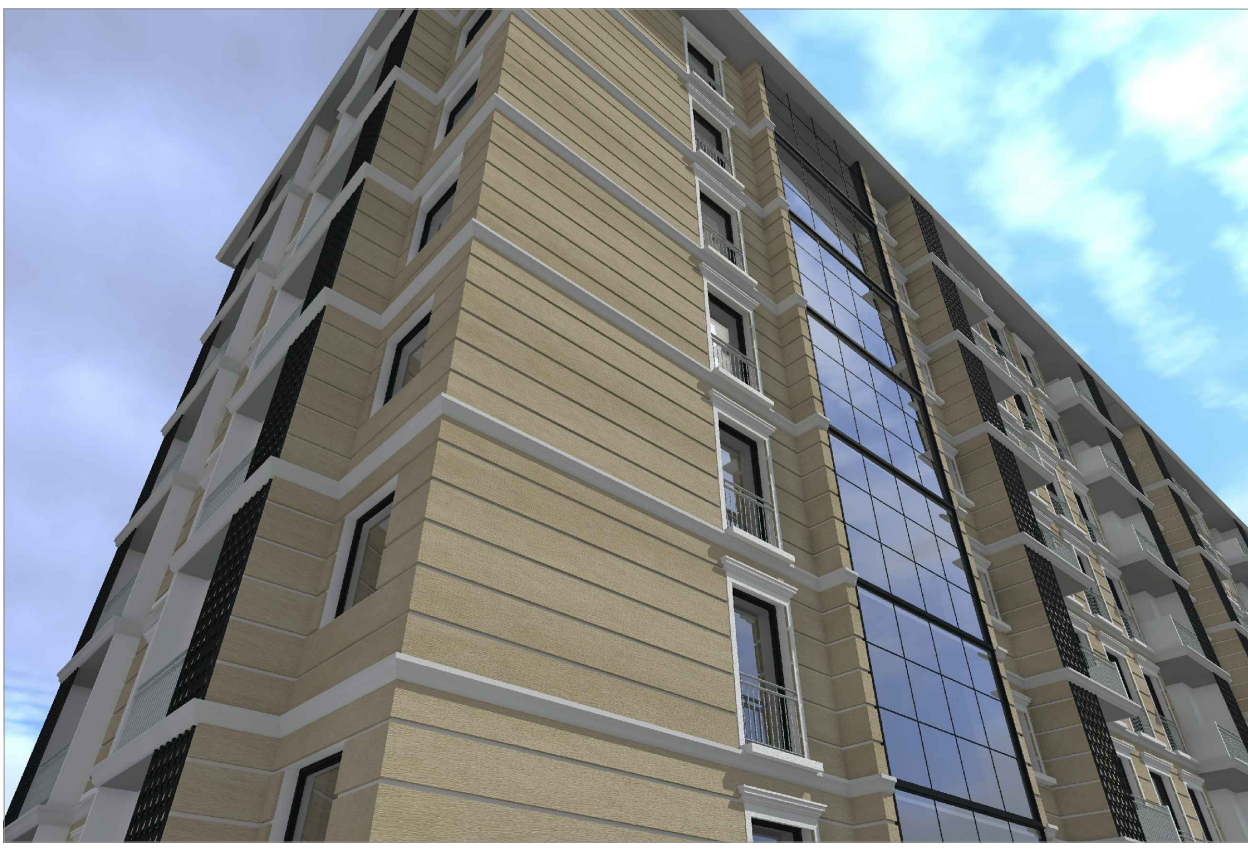


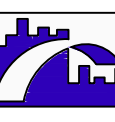Urbanistički projekat "Kasarna Morača"	
Idejno rješenje objekata osnove i fasade tipskog objekta	
Investitor	
 Agencija za izgradnju i razvoj Podgorice	
Obrađivač	Razmjera
 republički zavod za urbanizam i projektovanje - ad podgorica Mart 2017	R 1:200
	Broj lista
	17


OSNOVA PRIZEMLJA
R 1:200

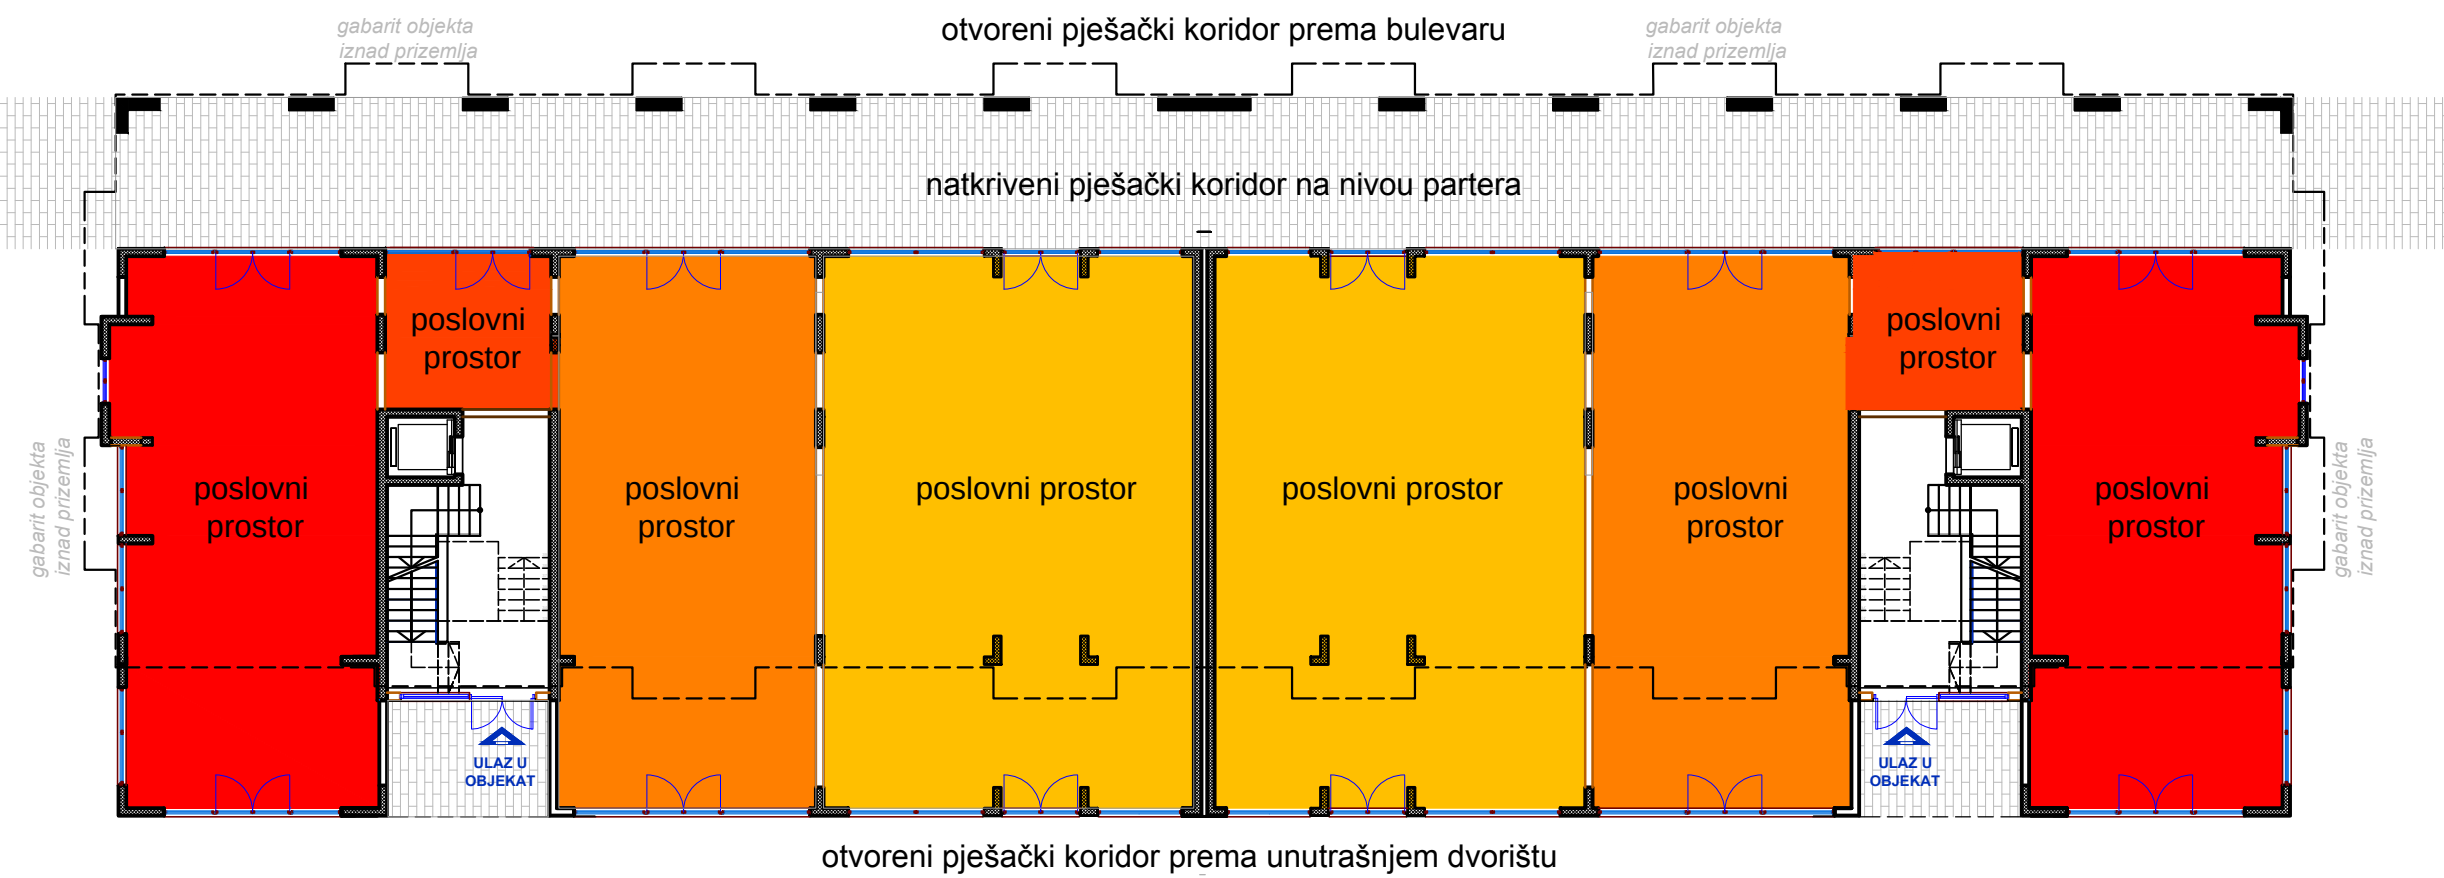

OSNOVA ETAŽE
R 1:200

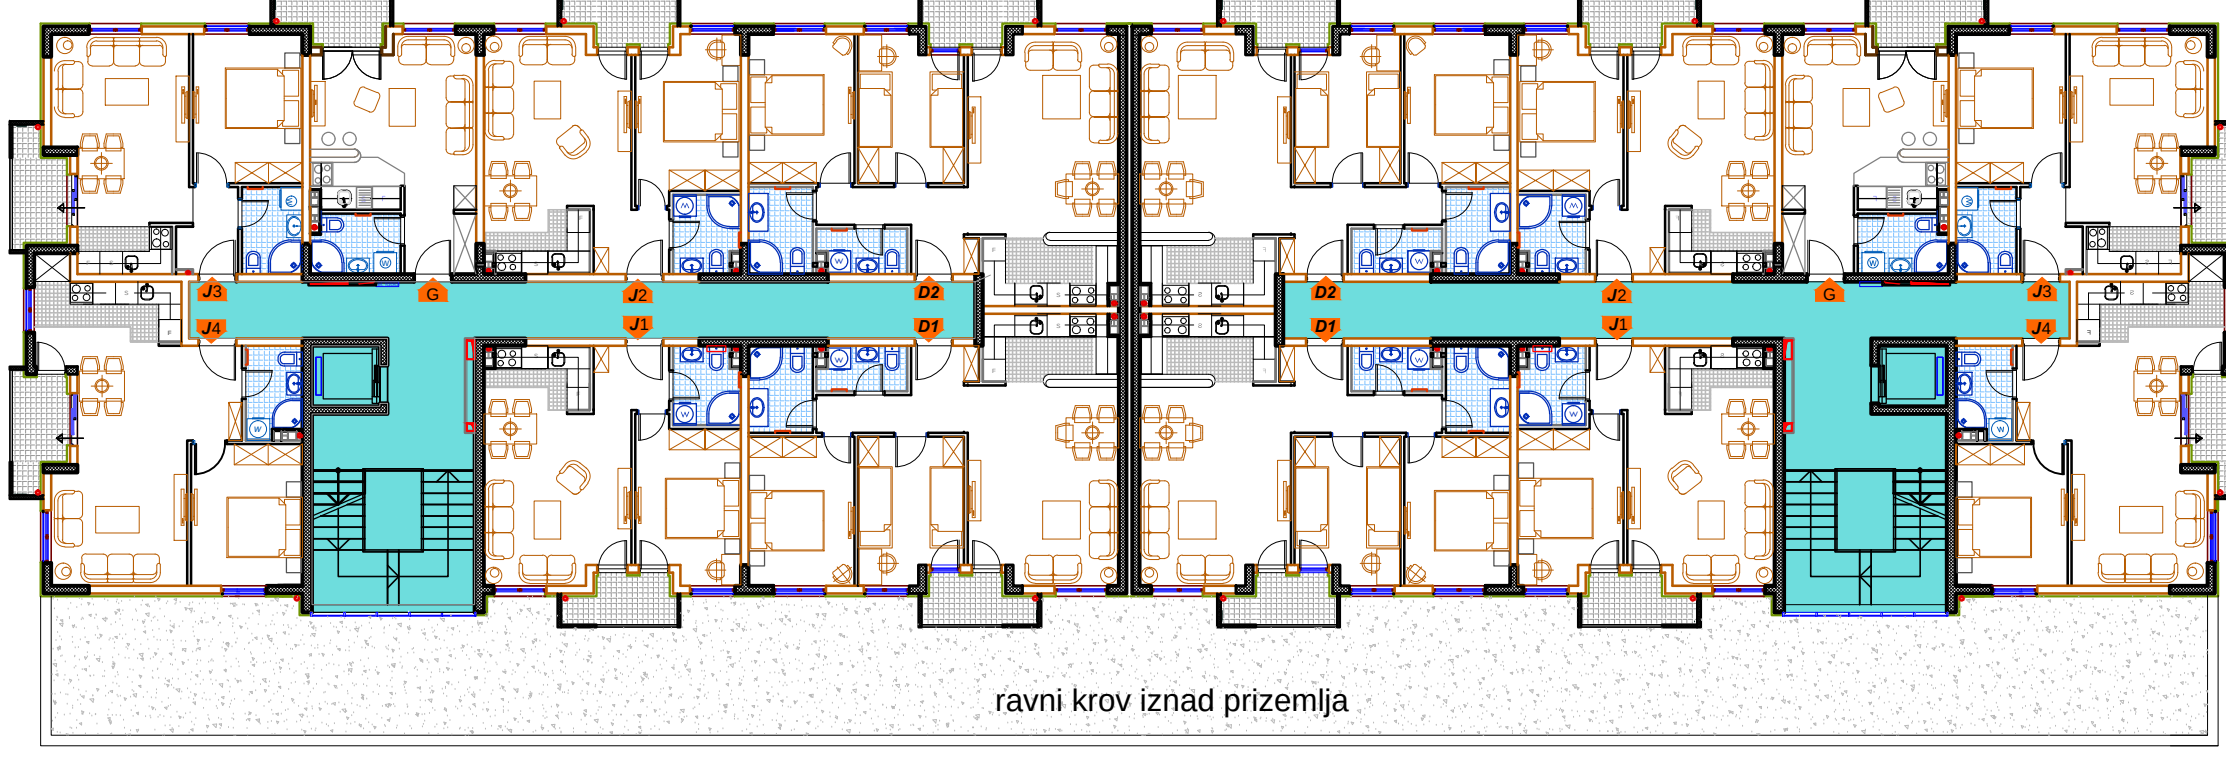

FASADA PREMA DVORIŠTU
R 1:200

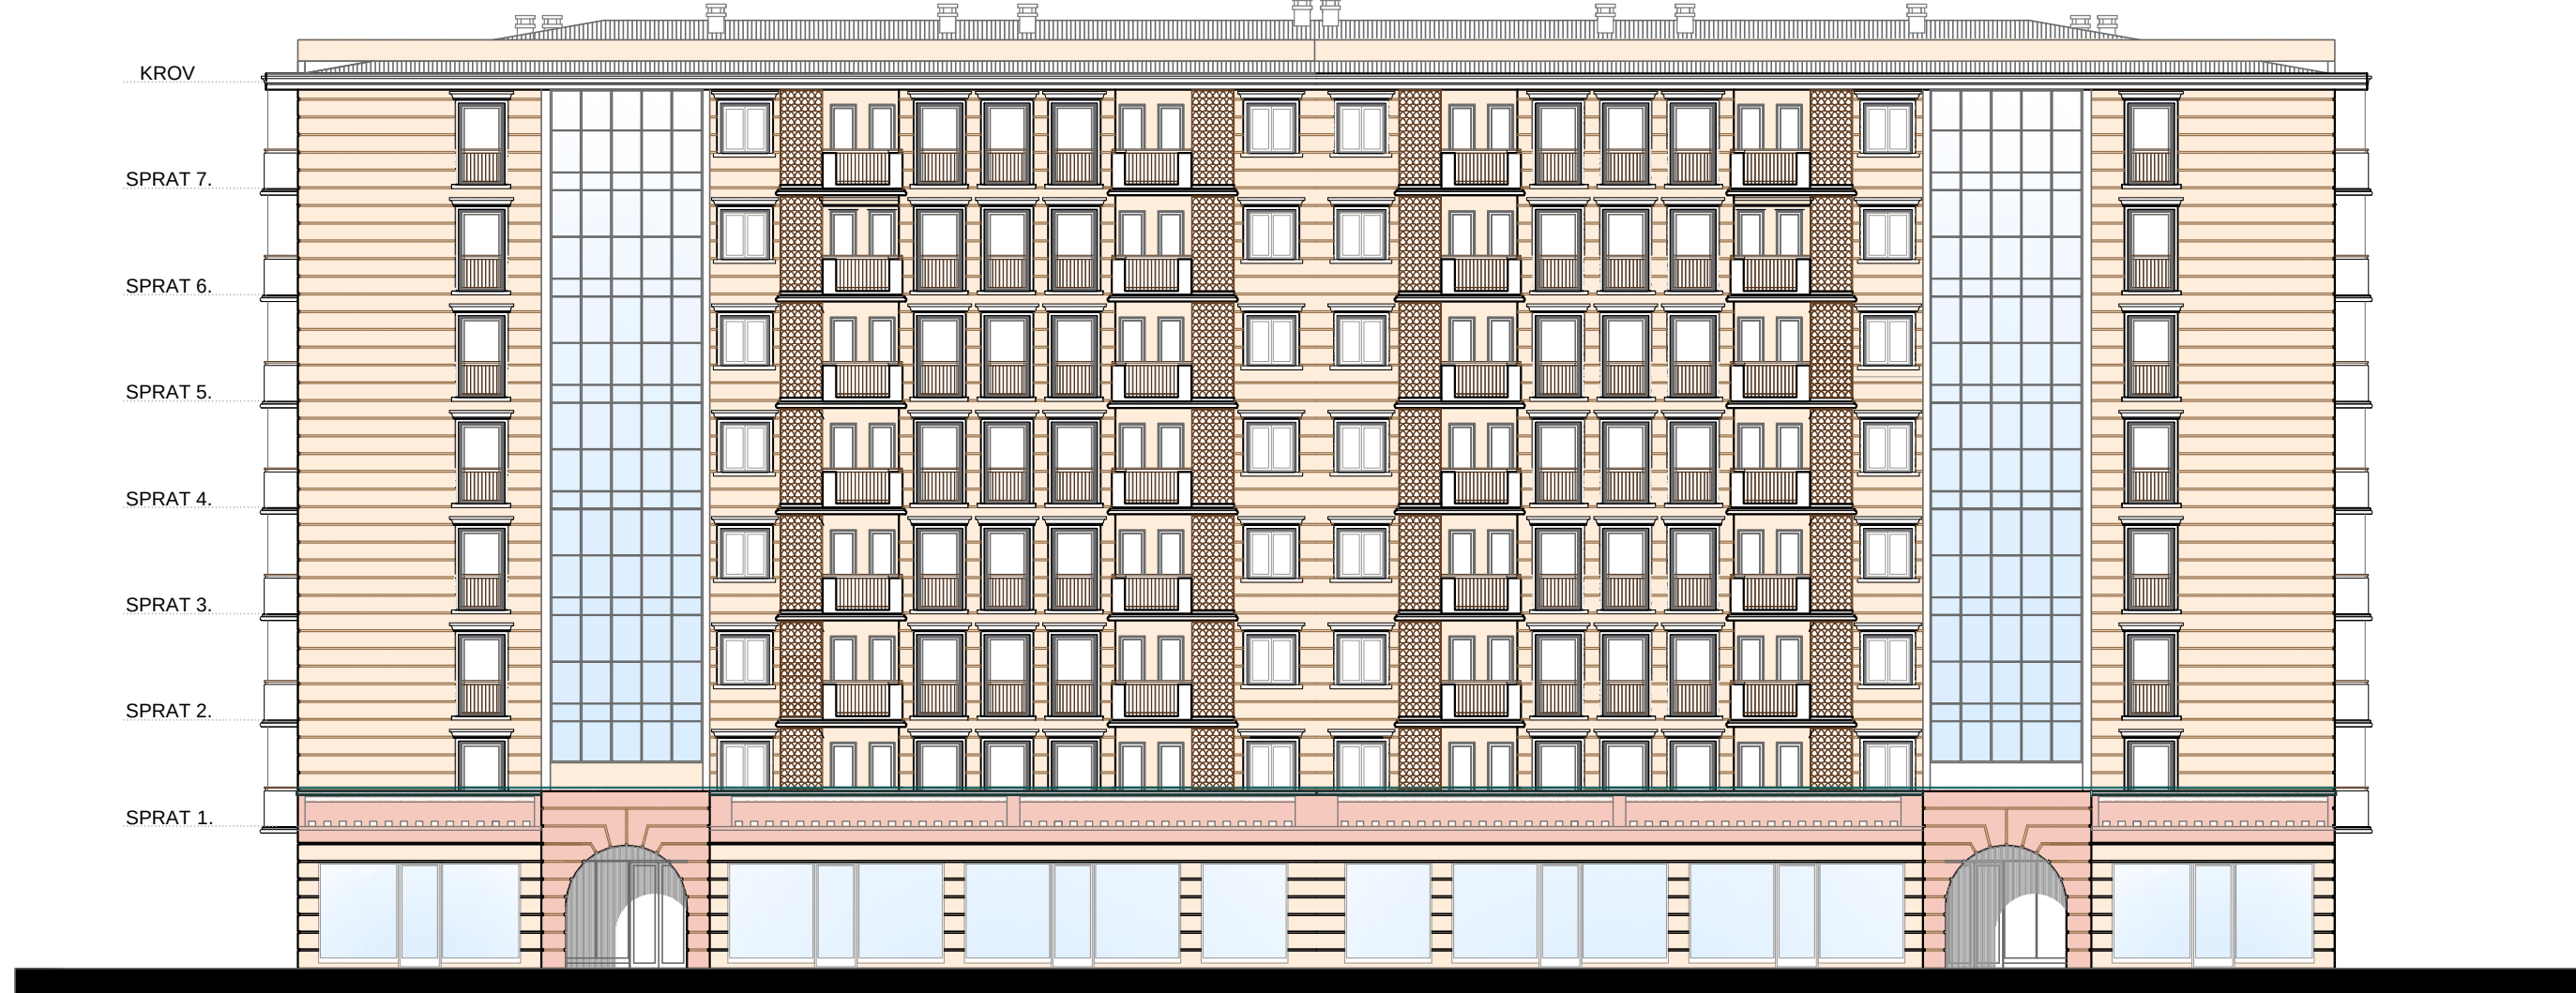

dvorišna strana

BOČNA FASADA OBJEKTA R 1:200



strana prema ulici